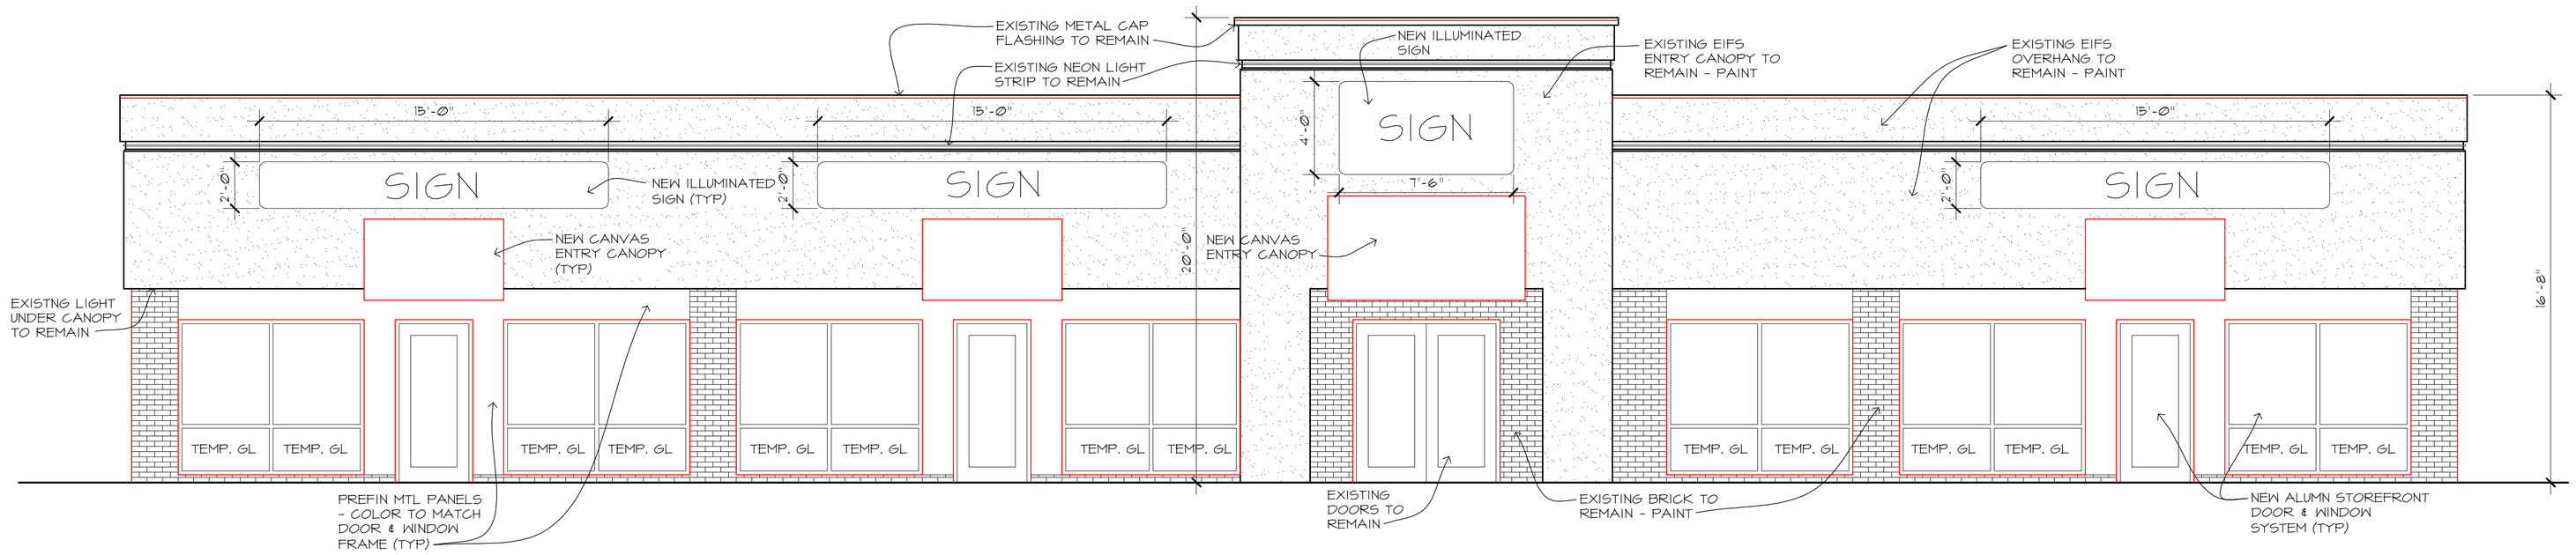

1 A3.1 Front Elevation
SCALE: 1/4"=1'-0"

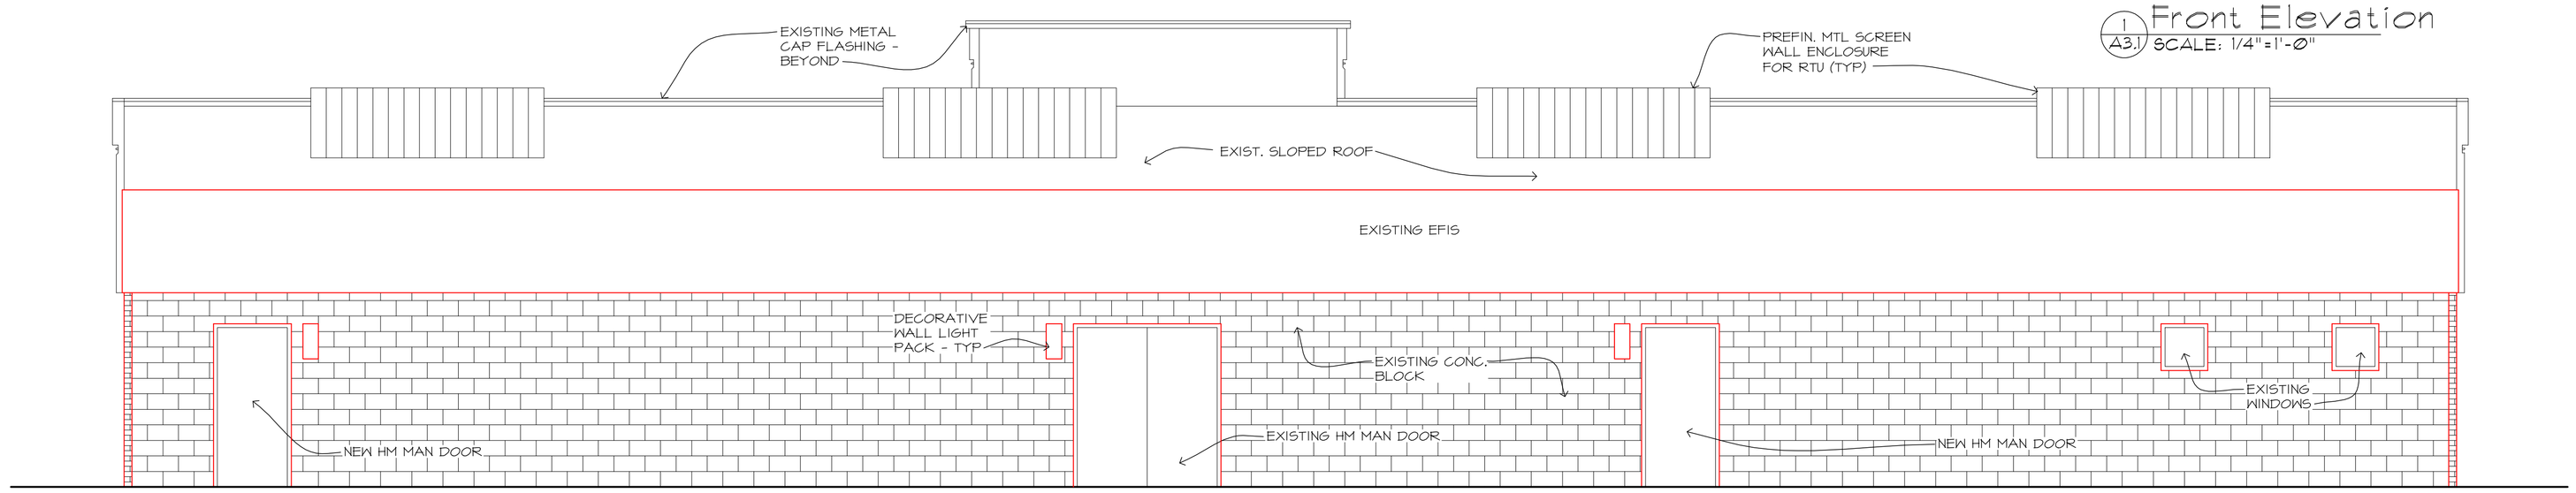

2 A3.1 Rear Elevation
SCALE: 1/4"=1'-0"

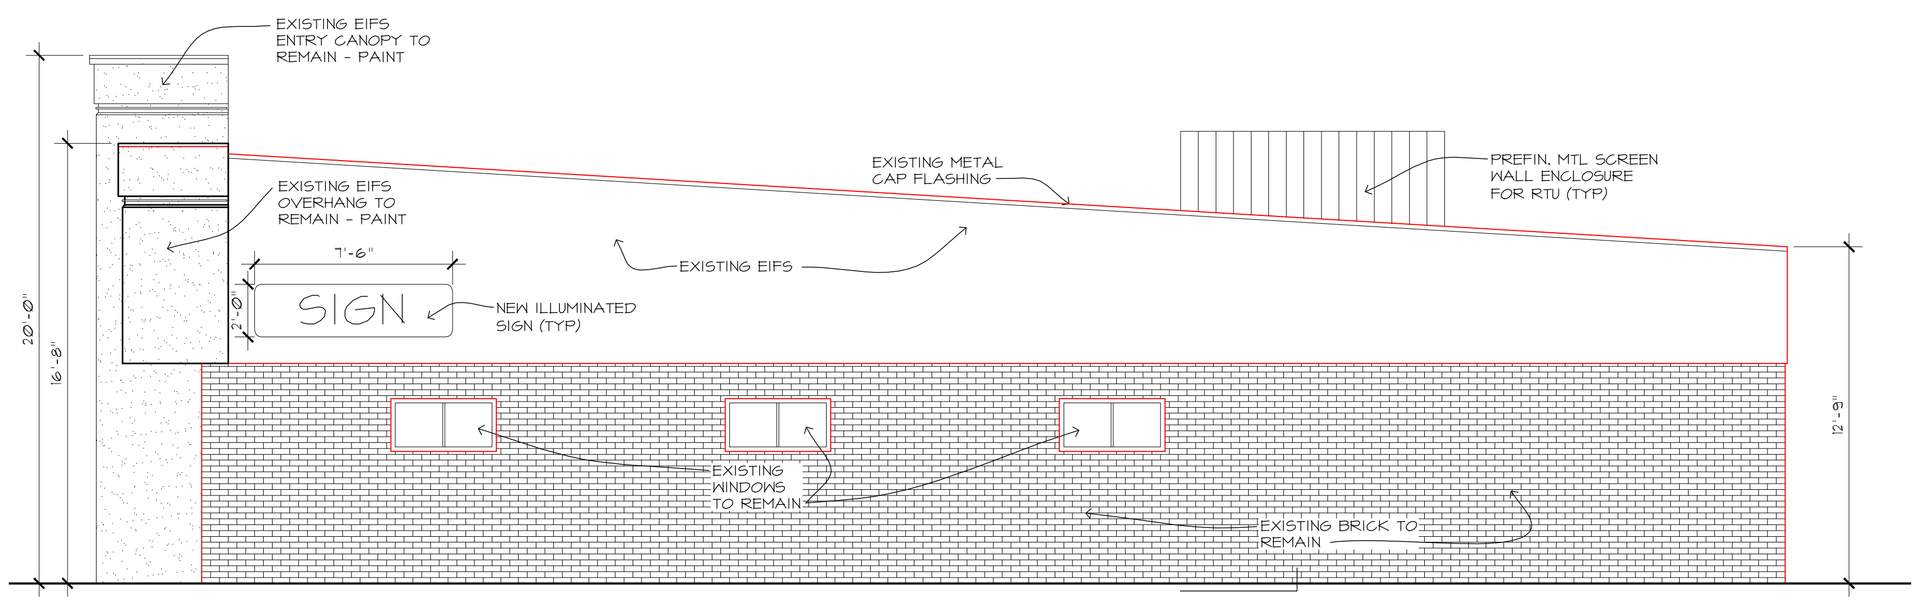

3 A3.1 Side Elevation
SCALE: 1/4"=1'-0"

SQUARE FOOTAGE OF SIGNAGE:

(1) 9'-6"x12'-0" = 120 SQ. FT. (MONUMENT)
(3) 2'-0"x15'-0" = 90 SQ. FT. (BLDG SIGN)
(1) 4'-0"x7'-6" = 30 SQ. FT. (BLDG SIGN)
(1) 2'-0"x7'-6" = 15 SQ. FT. (BLDG SIGN)

TOTAL = 255 SQ. FT.

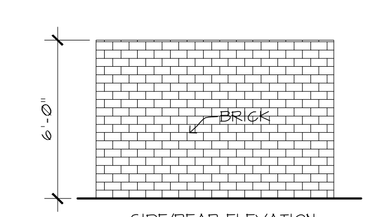

SIDE/REAR ELEVATION

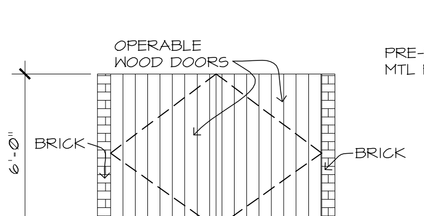

6 A3.1 Dumpster Elevations
SCALE: NTS

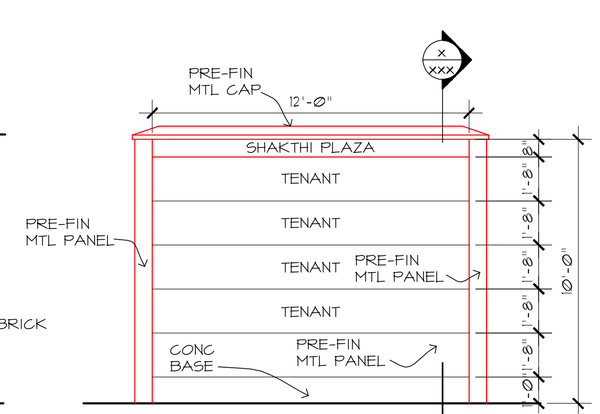

5 A3.1 Sign Elevation
SCALE: 1/4"=1'-0"

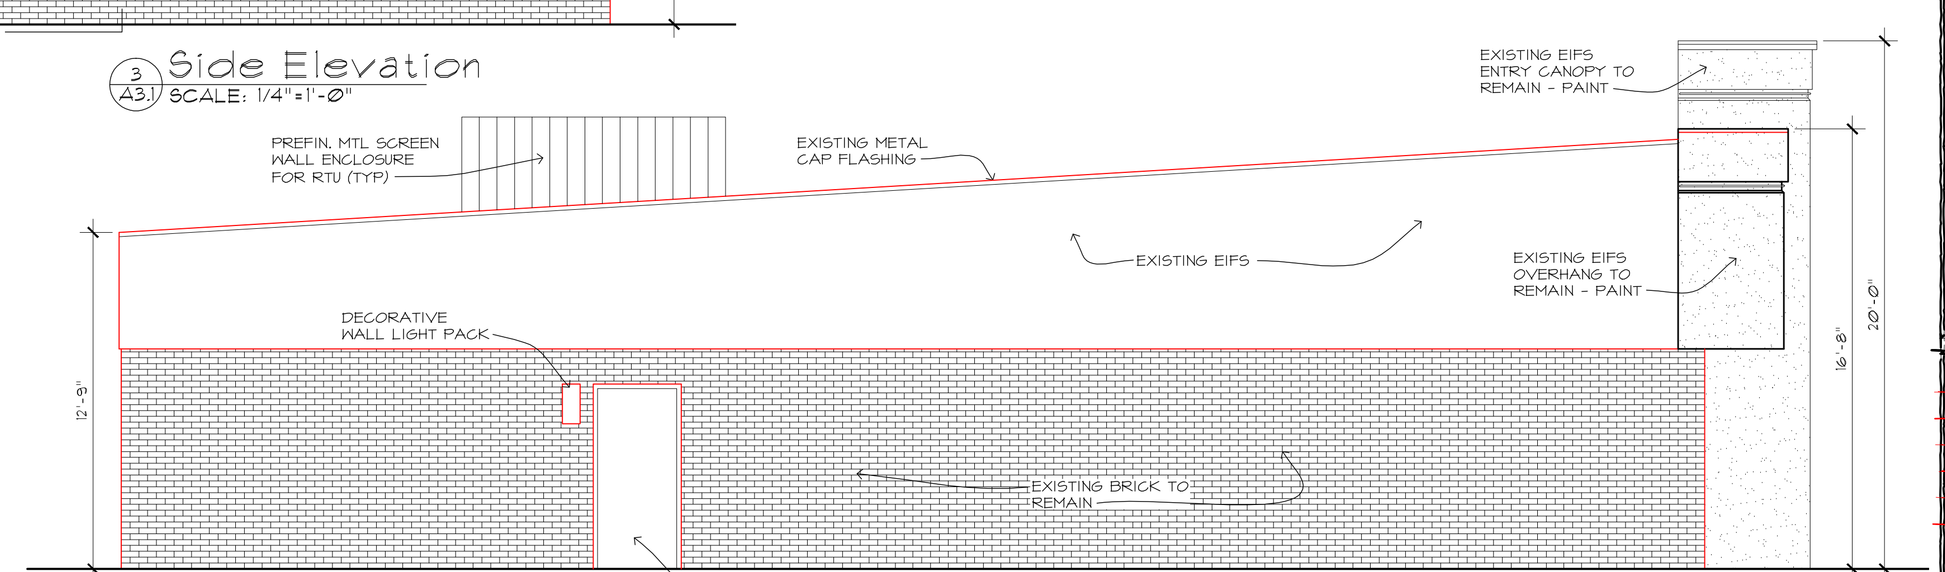

4 A3.1 Side Elevation
SCALE: 1/4"=1'-0"

SEAL:
PRELIMINARY NOT FOR CONSTRUCTION

Karasek
23 Public Square, Suite 220 Belleville, IL 62220 Ph: 618-222-7322 Fax: 618-222-7327
Copyright © 2007 Karasek. All Rights Reserved

A Remodel For :
Shakthi Plaza
1607 W. Hwy 50 - O'Fallon, IL 62269
SHEET NAME: EXTERIOR ELEVATIONS

REVISIONS:
NO.: REV. DATE:

DATE: 28 JAN 08
SHEET NUMBER:
A3.1
PROJECT NO.: 08100