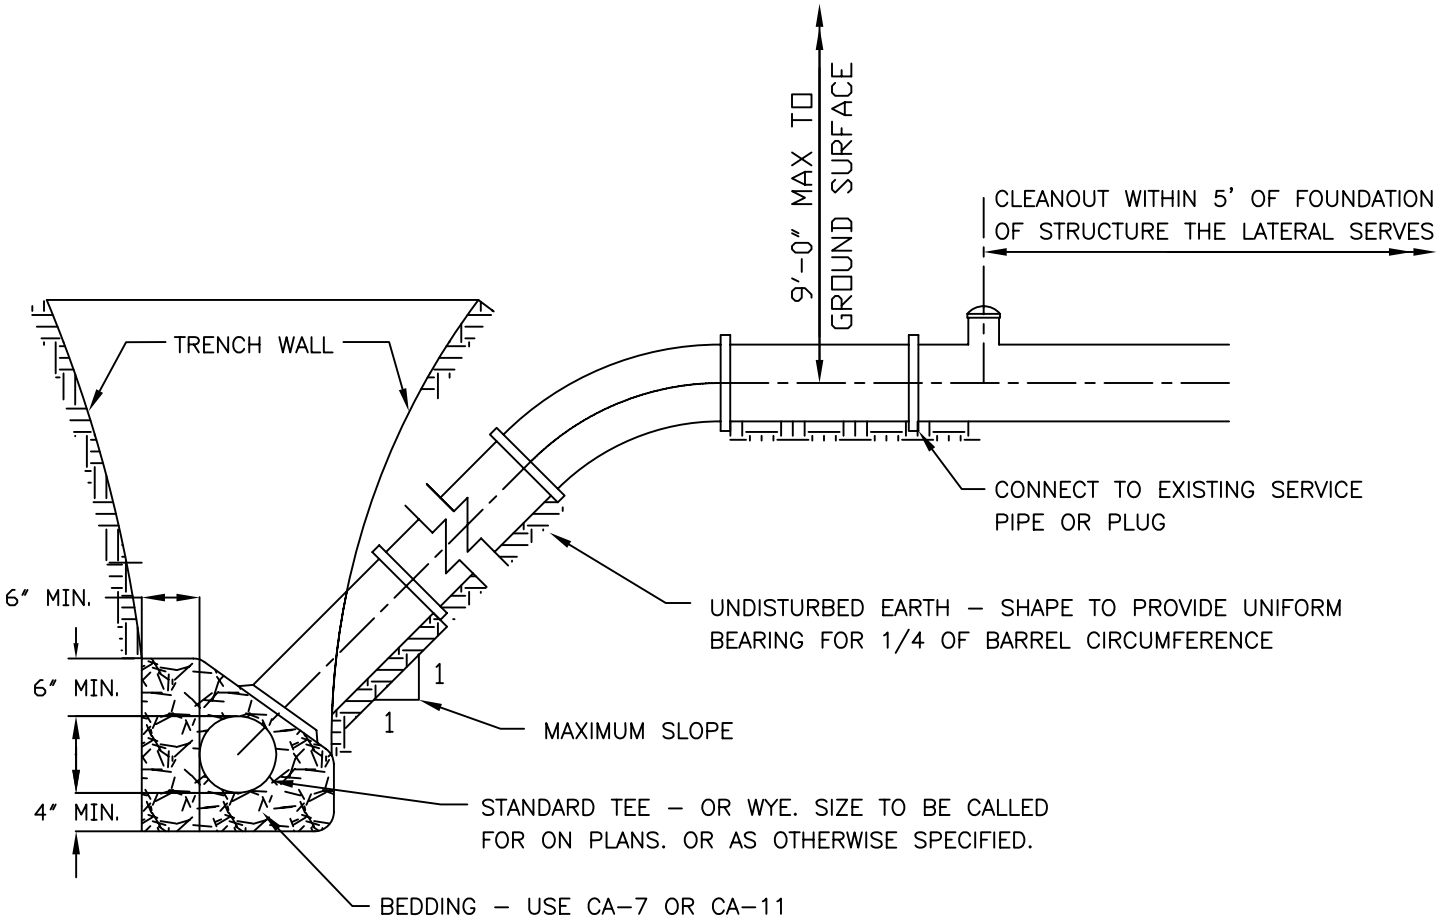


# TYPICAL SEWER LATERAL

(NOTE MAXIMUM SLOPE OF RISER)

N.T.S.

| | | |
|---|---|---|
| *City of O'Fallon Engineering Group* | SEWER LATERAL DETAIL<br>n.t.s. | DRAWING No.<br>1 |