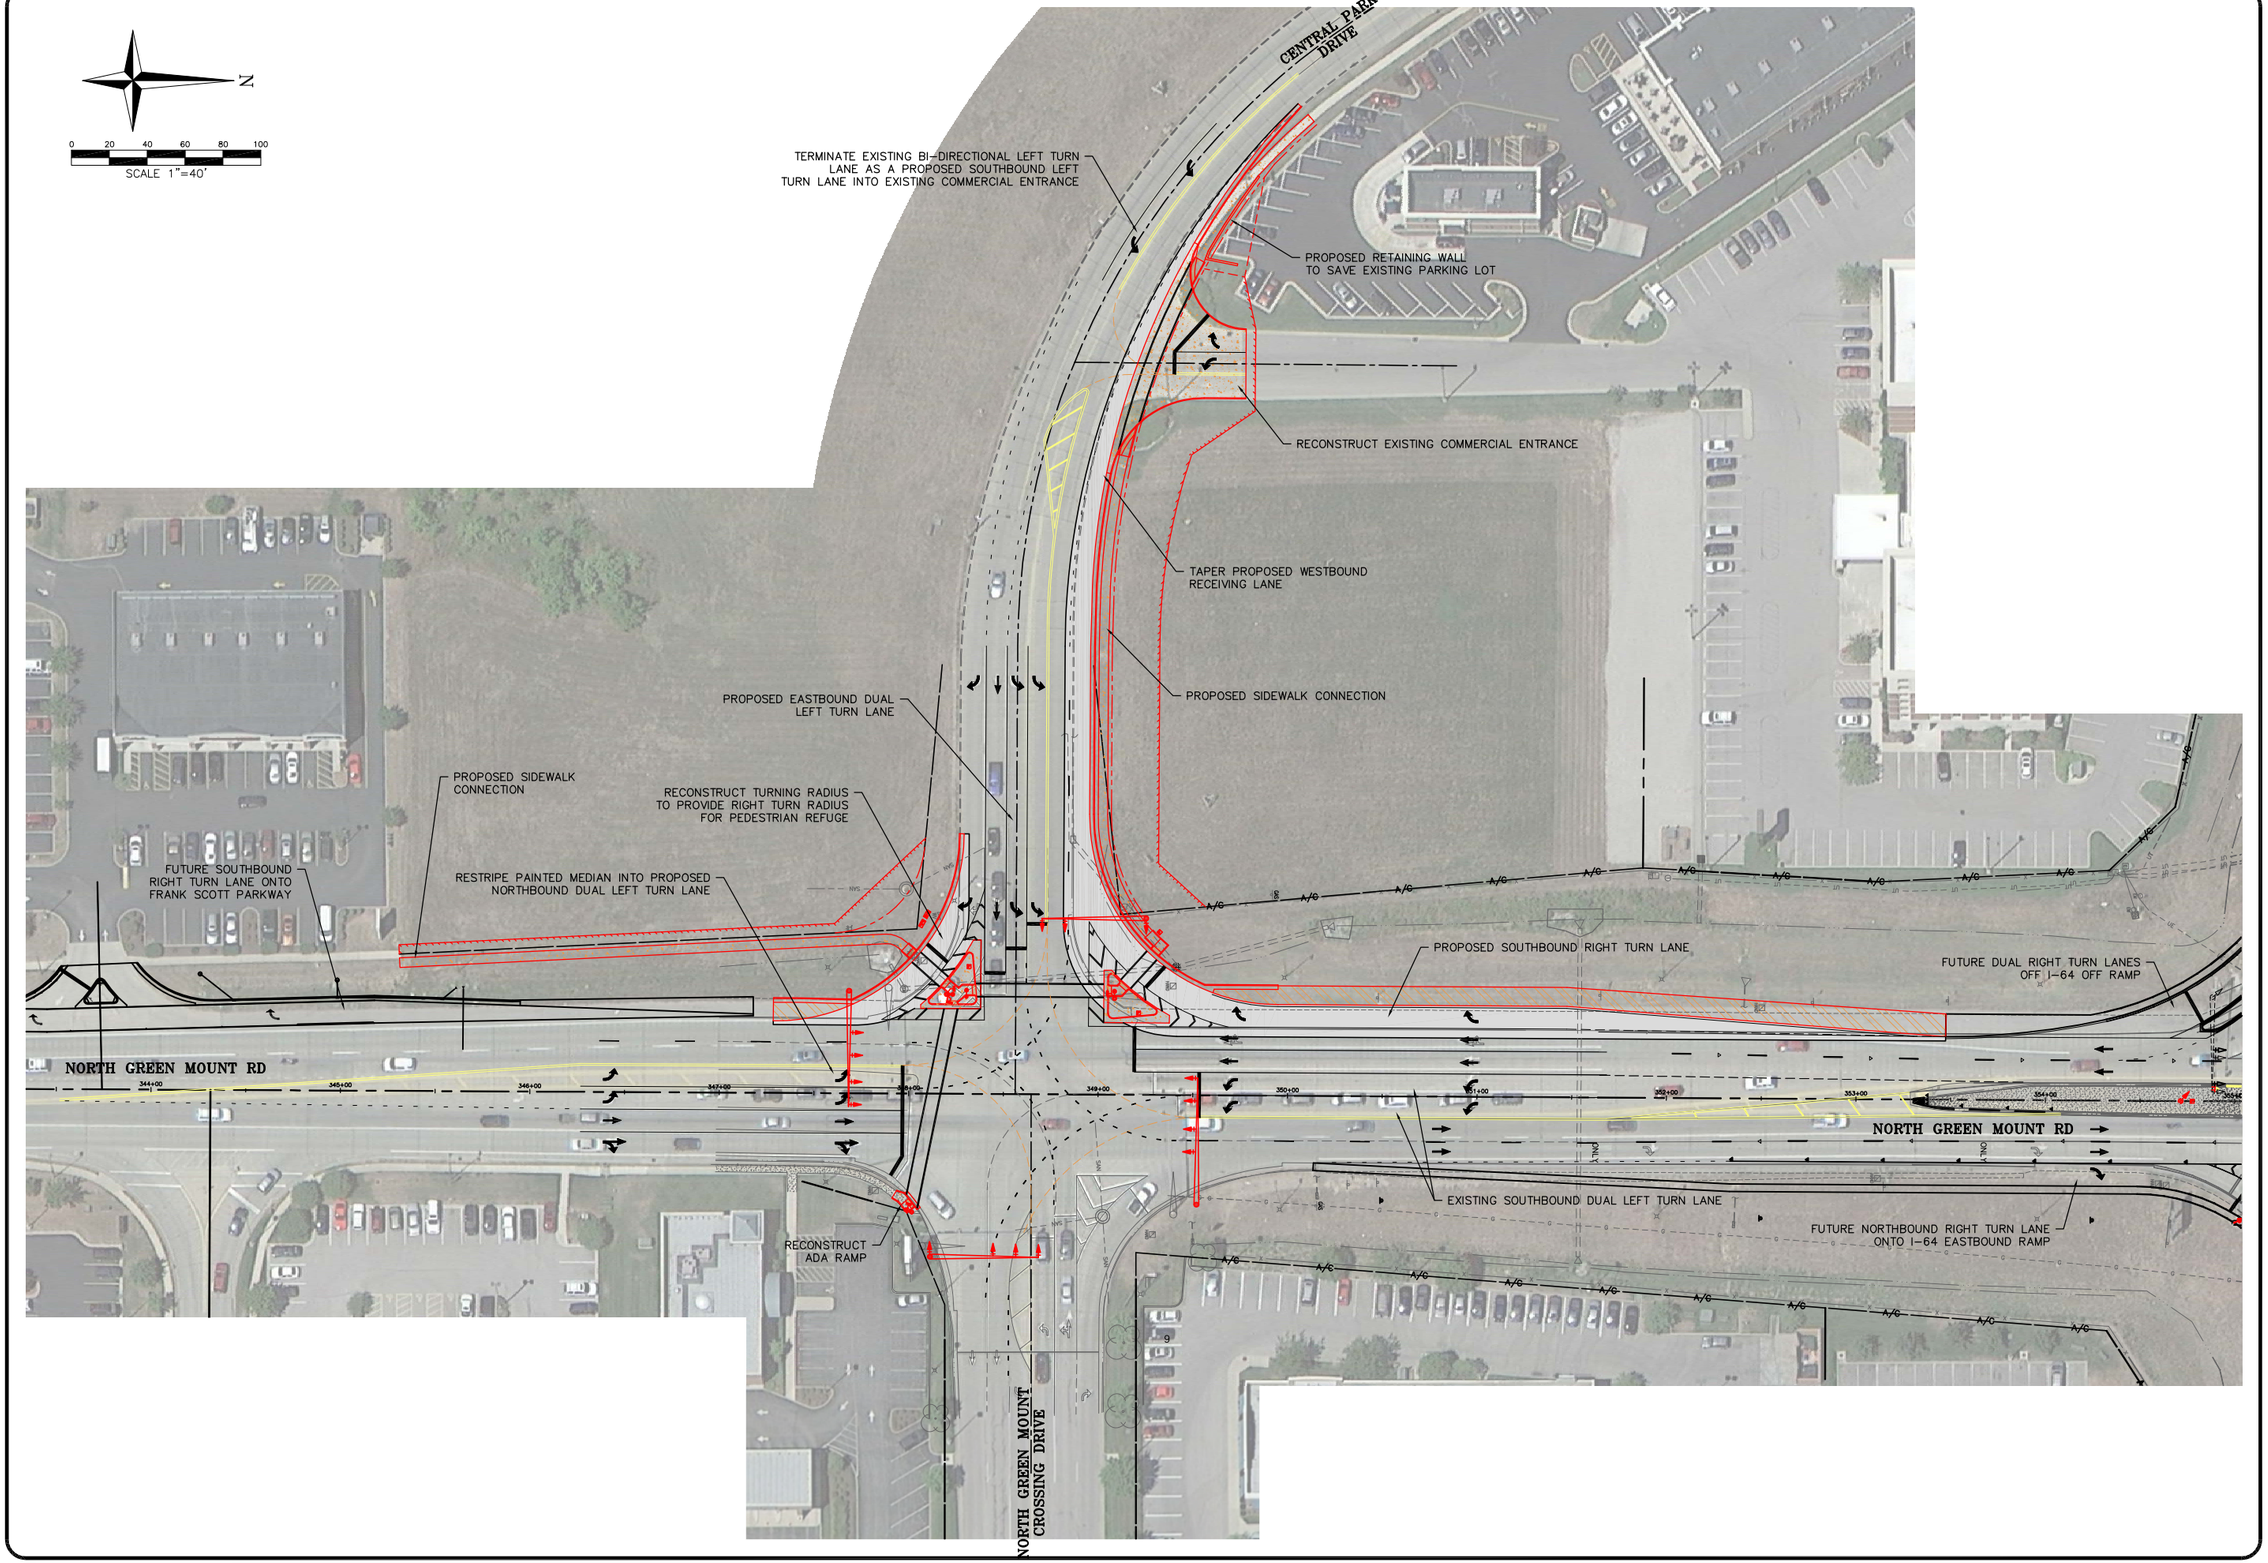

SHEET NO.
1

Job No.	118-05-23
Scale:	
Drawn by:	BEC
Design by:	BEC
Approved by:	CMB
File Name:	

ISSUE RECORD

DATE	
XXX	

TRANSPORTATION ENGINEERS+PLANNERS

CBB

CONCEPTUAL LAYOUT

NORTH GREEN MOUNT ROAD
& CENTRAL PARK DRIVE
O'FALLON, ILLINOIS