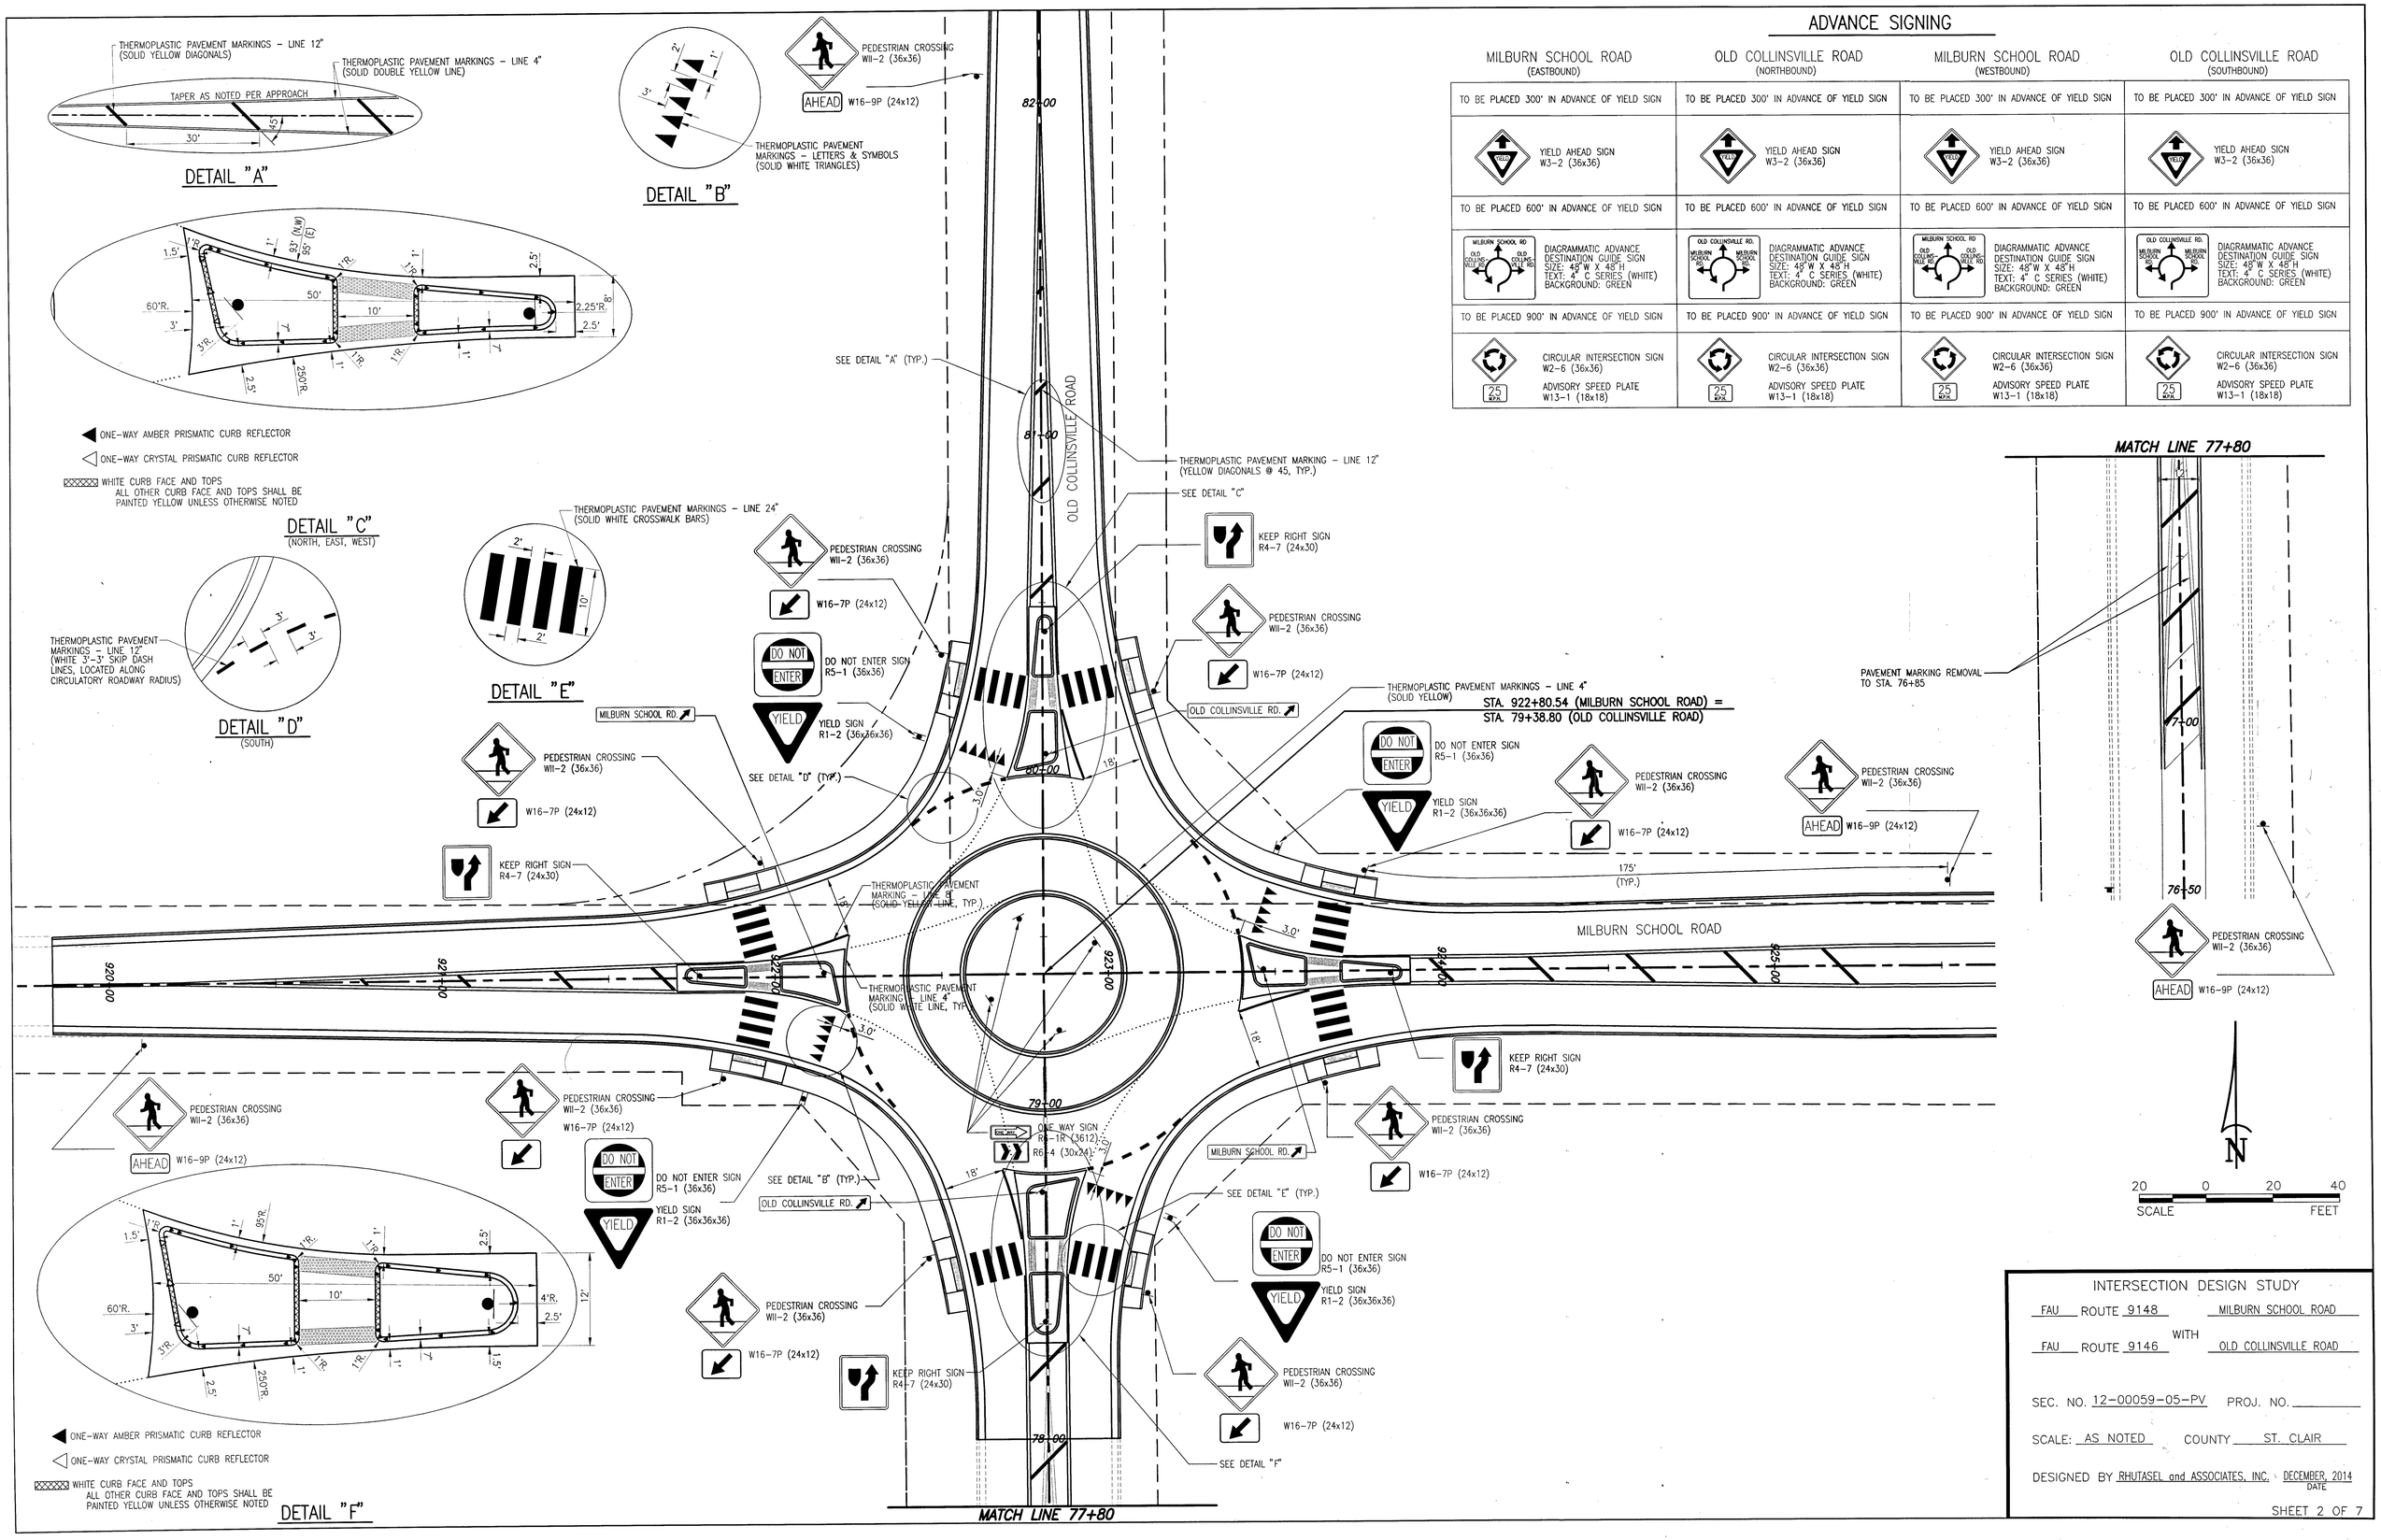

ADVANCE SIGNING

MILBURN SCHOOL ROAD (EASTBOUND)	OLD COLLINSVILLE ROAD (NORTHBOUND)	MILBURN SCHOOL ROAD (WESTBOUND)	OLD COLLINSVILLE ROAD (SOUTHBOUND)
TO BE PLACED 300' IN ADVANCE OF YIELD SIGN	TO BE PLACED 300' IN ADVANCE OF YIELD SIGN	TO BE PLACED 300' IN ADVANCE OF YIELD SIGN	TO BE PLACED 300' IN ADVANCE OF YIELD SIGN
YIELD AHEAD SIGN W3-2 (36x36)	YIELD AHEAD SIGN W3-2 (36x36)	YIELD AHEAD SIGN W3-2 (36x36)	YIELD AHEAD SIGN W3-2 (36x36)
TO BE PLACED 600' IN ADVANCE OF YIELD SIGN	TO BE PLACED 600' IN ADVANCE OF YIELD SIGN	TO BE PLACED 600' IN ADVANCE OF YIELD SIGN	TO BE PLACED 600' IN ADVANCE OF YIELD SIGN
DIAGRAMMATIC ADVANCE DESTINATION GUIDE SIGN SIZE: 48"W X 48"H TEXT: 4" C SERIES (WHITE) BACKGROUND: GREEN	DIAGRAMMATIC ADVANCE DESTINATION GUIDE SIGN SIZE: 48"W X 48"H TEXT: 4" C SERIES (WHITE) BACKGROUND: GREEN	DIAGRAMMATIC ADVANCE DESTINATION GUIDE SIGN SIZE: 48"W X 48"H TEXT: 4" C SERIES (WHITE) BACKGROUND: GREEN	DIAGRAMMATIC ADVANCE DESTINATION GUIDE SIGN SIZE: 48"W X 48"H TEXT: 4" C SERIES (WHITE) BACKGROUND: GREEN
TO BE PLACED 900' IN ADVANCE OF YIELD SIGN	TO BE PLACED 900' IN ADVANCE OF YIELD SIGN	TO BE PLACED 900' IN ADVANCE OF YIELD SIGN	TO BE PLACED 900' IN ADVANCE OF YIELD SIGN
CIRCULAR INTERSECTION SIGN W2-6 (36x36) ADVISORY SPEED PLATE W13-1 (18x18)	CIRCULAR INTERSECTION SIGN W2-6 (36x36) ADVISORY SPEED PLATE W13-1 (18x18)	CIRCULAR INTERSECTION SIGN W2-6 (36x36) ADVISORY SPEED PLATE W13-1 (18x18)	CIRCULAR INTERSECTION SIGN W2-6 (36x36) ADVISORY SPEED PLATE W13-1 (18x18)

INTERSECTION DESIGN STUDY

FAU ROUTE 9148 MILBURN SCHOOL ROAD

WITH

FAU ROUTE 9146 OLD COLLINSVILLE ROAD

SEC. NO. 12-00059-05-PV PROJ. NO.

SCALE: AS NOTED COUNTY ST. CLAIR

DESIGNED BY RHUTASEL and ASSOCIATES, INC. DECEMBER, 2014 DATE

SHEET 2 OF 7