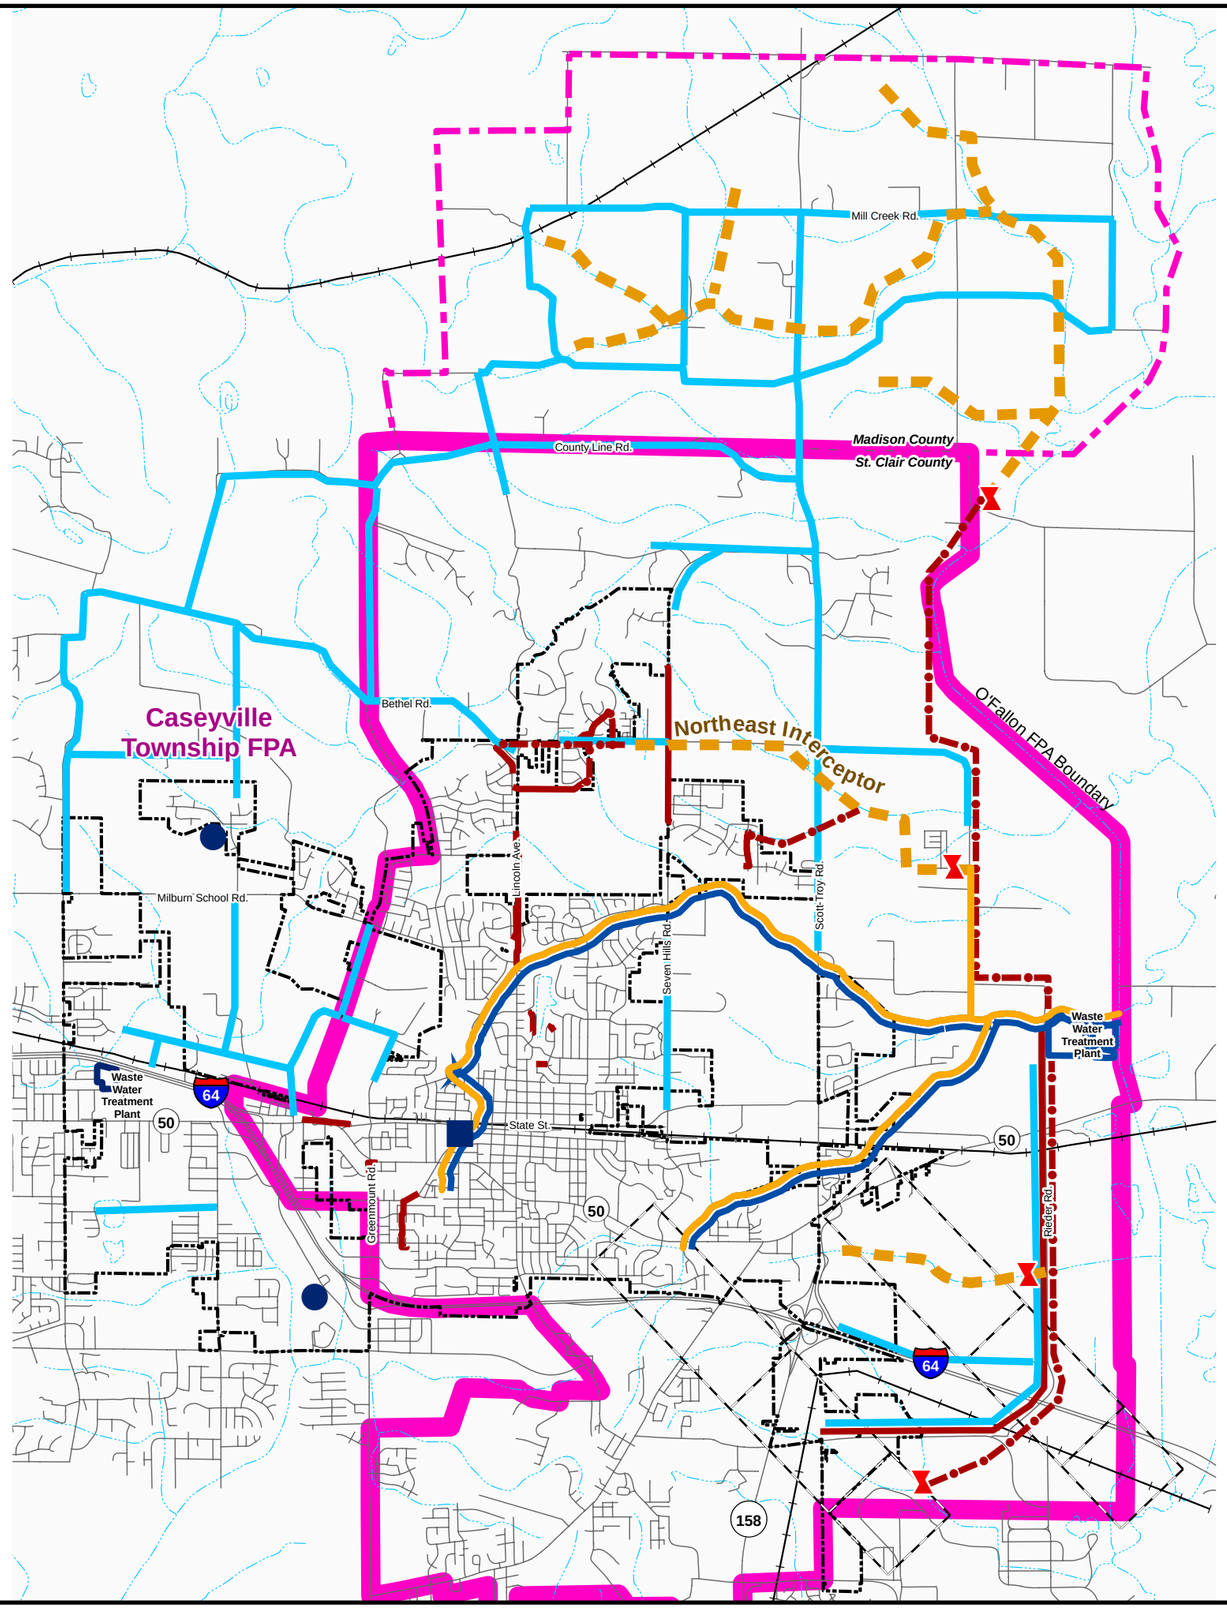

O'Fallon, Illinois Comprehensive Plan Year 2006

Legend

- Proposed O'Fallon FPA Expanstion
- City Boundary
- Existing Sewer Main - Storm
- Existing Sewer Main - Sanitary
- Existing Force Main - Sanitary
- Proposed New Sewer Main - Sanitary
- Proposed New Force Main - Sanitary
- Proposed O'Fallon Lift Station
- Proposed .5MG Elevated Water Storage
- Proposed 1.0 MG Ground Water Storage
- Proposed 12" Water Main
- Streams

0 1 2 Miles

Water and Sewer Improvements

July 2006

WOOLPERT
1910 Pine Street, Suite 420
St.Louis, MO 63103
314.436.0865
www.woolpert.com